EXHIBIT G

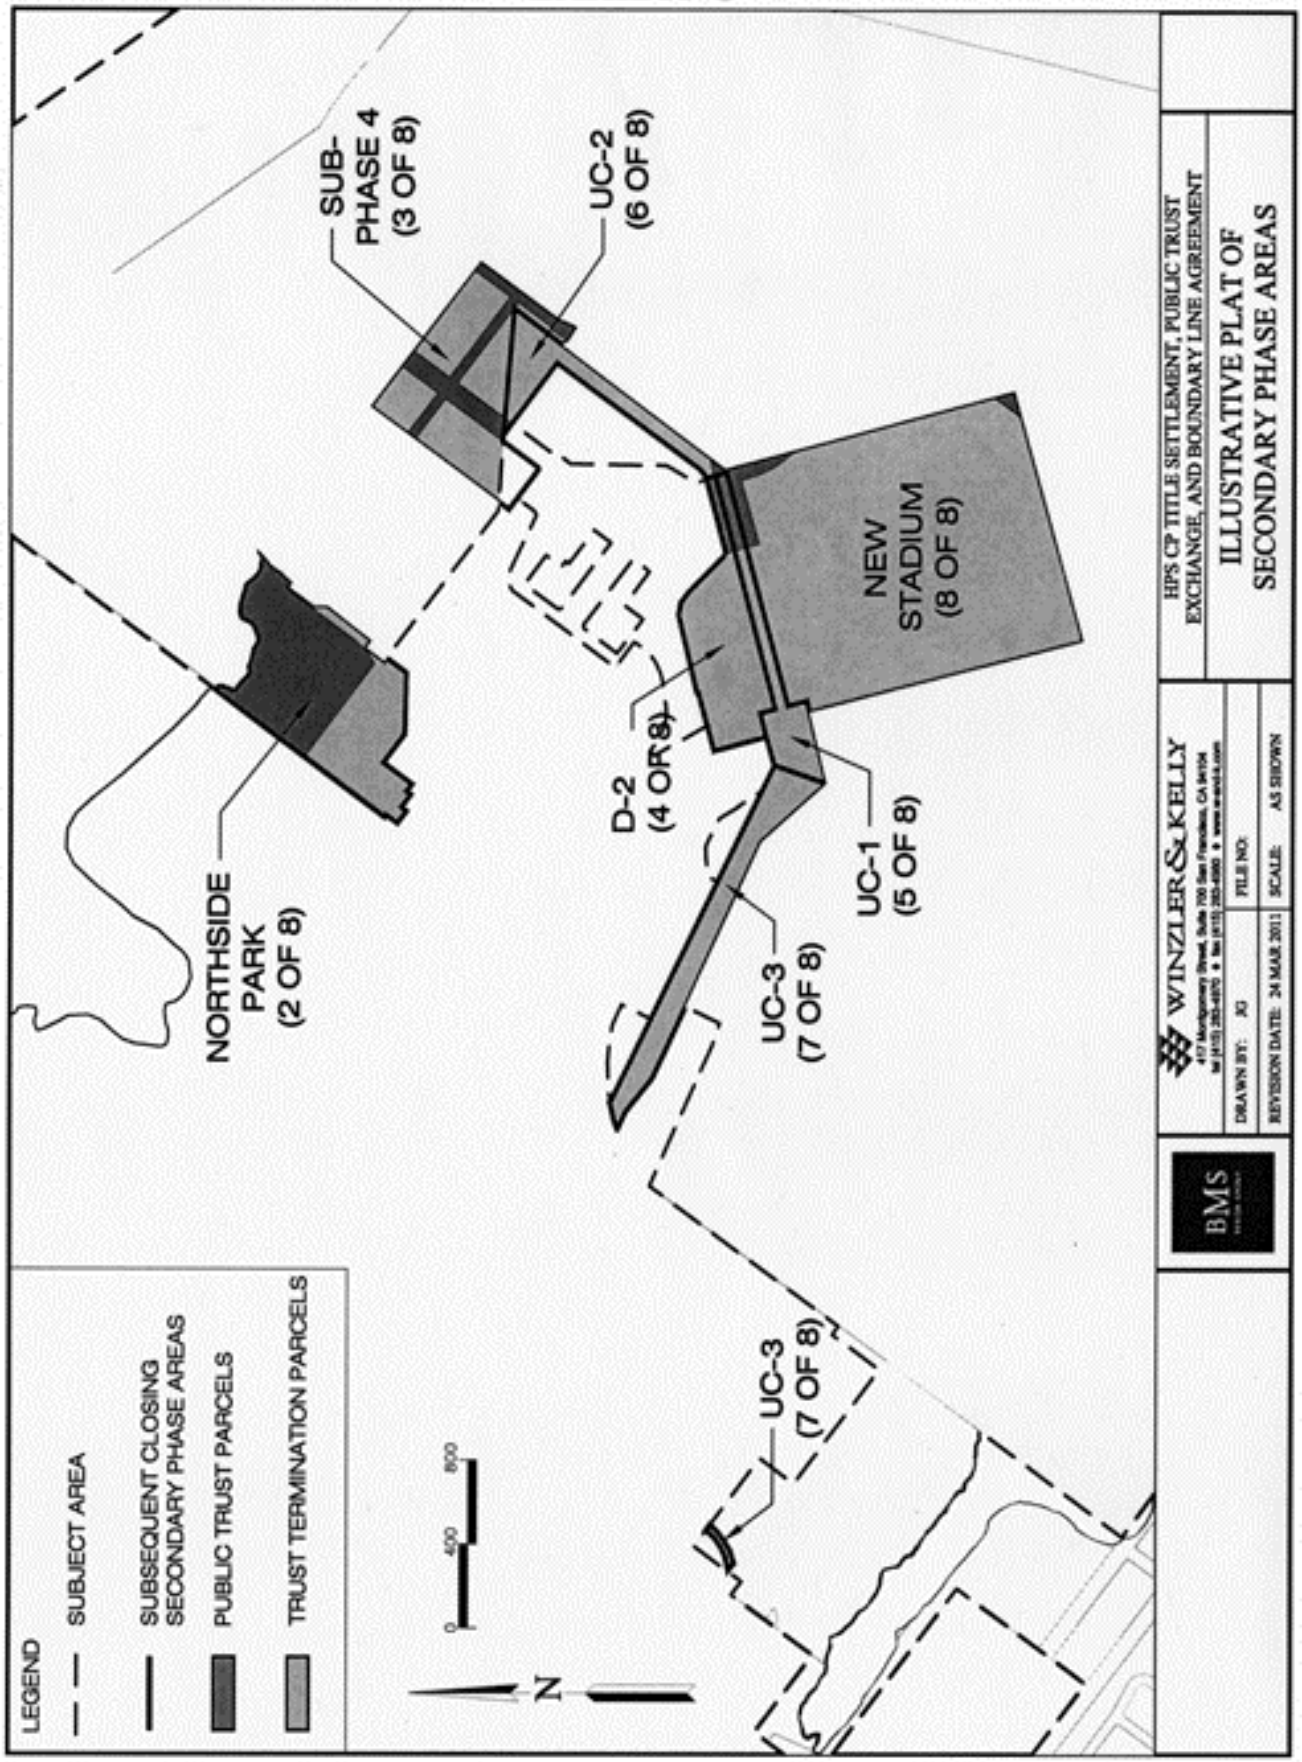
LEGEND
SUBJECT AREA
SUBSEQUENT CLOSING SECONDARY PHASE AREAS
PUBLIC TRUST PARCELS
TRUST TERMINATION PARCELS
0
400
800
N
NORTHSIDE PARK (2 OF 8)
SUB-PHASE 4 (3 OF 8)
UC-2 (6 OF 8)
NEW STADIUM (8 OF 8)
D-2 (4 OR 8)
UC-1 (5 OF 8)
UC-3 (7 OF 8)
UC-3 (7 OF 8)
BMS
WINZLER & KELLY
DRAWN BY: JG
FILE NO:
REVISION DATE: 24 MAR 2011
SCALE: AS SHOWN
HPS CP TITLE SETTLEMENT, PUBLIC TRUST EXCHANGE, AND BOUNDARY LINE AGREEMENT
ILLUSTRATIVE PLAT OF SECONDARY PHASE AREAS